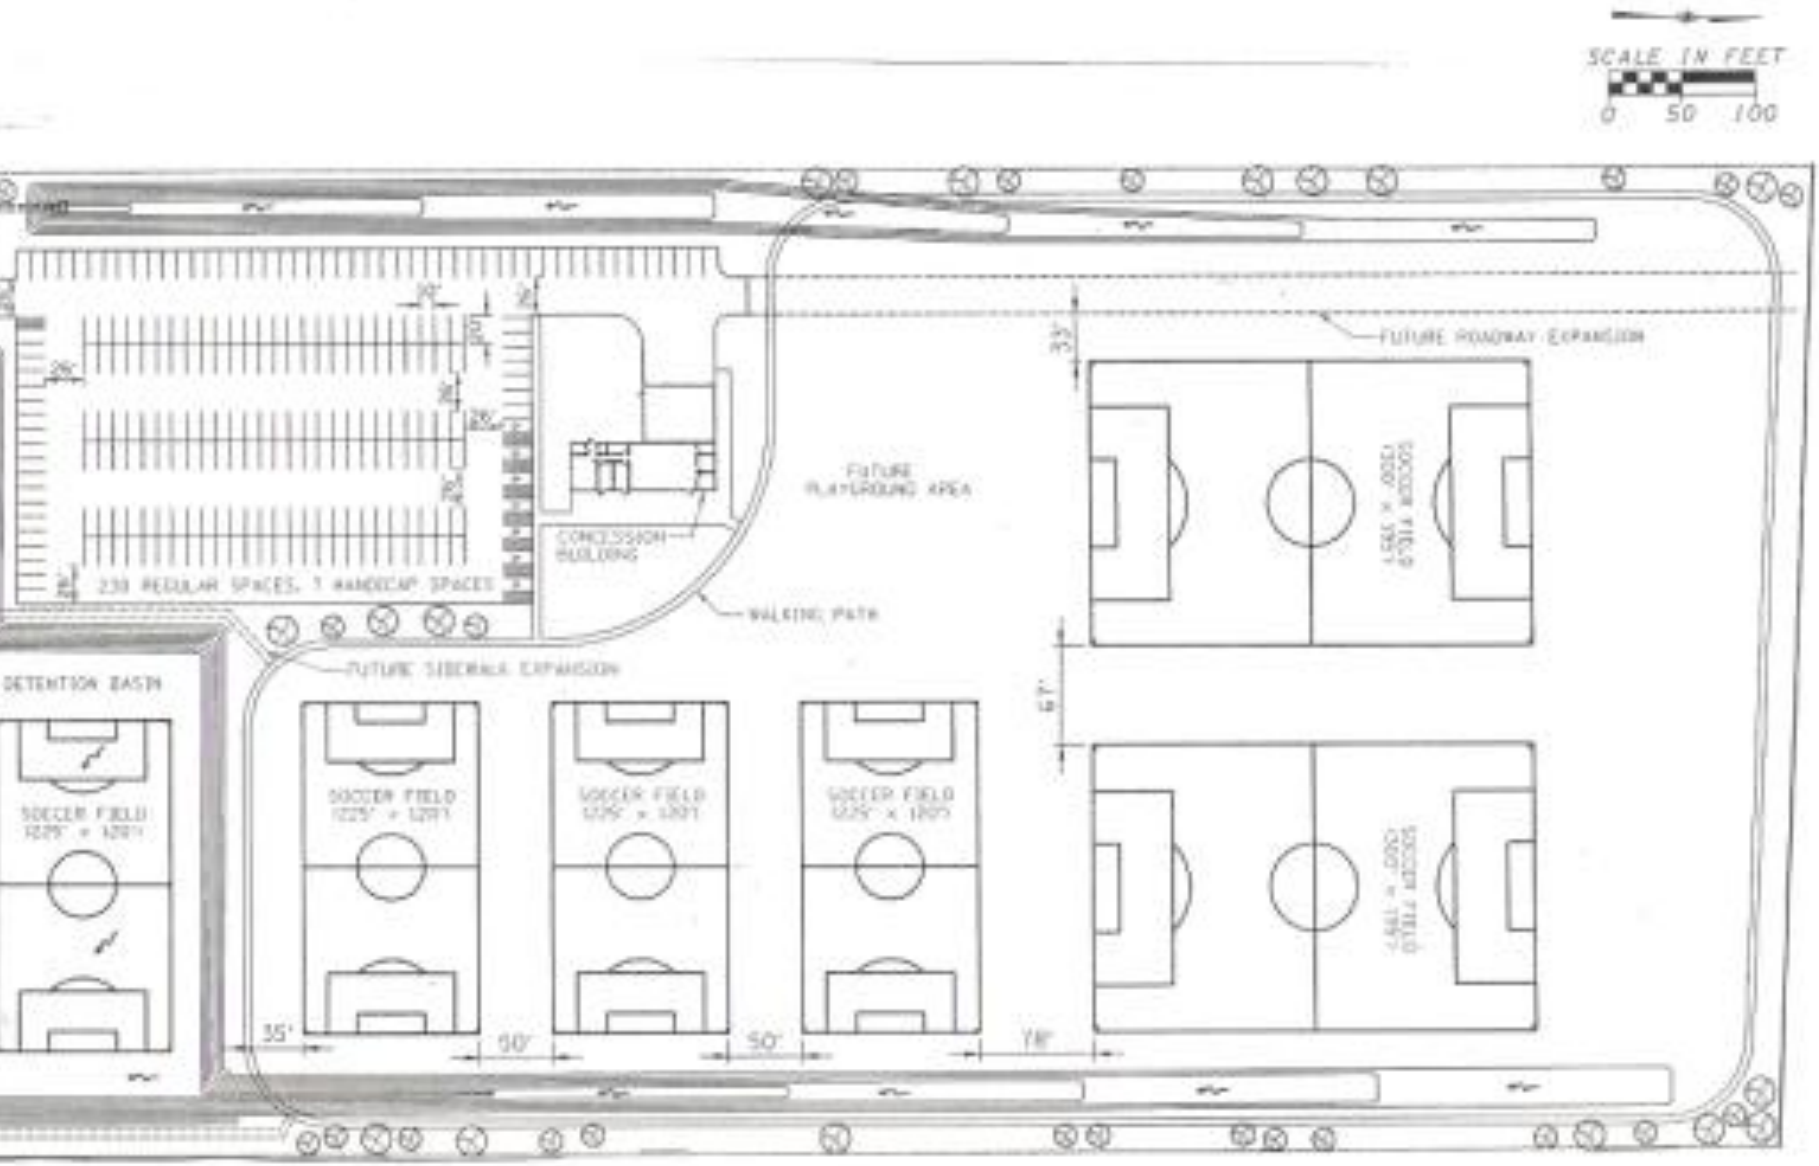
SCALE IN FEET
0 50 100
FUTURE ROADWAY EXPANSION
FUTURE PLAYGROUND AREA
CONCESSION BUILDING
230 REGULAR SPACES, 7 HANDICAP SPACES
WALKING PATH
FUTURE SIDEWALK EXPANSION
DETENTION BASIN
SOCCER FIELD
SOCCER FIELD
SOCCER FIELD
SOCCER FIELD
SOCCER FIELD
SOCCER FIELD
35'
60'
50'
78'